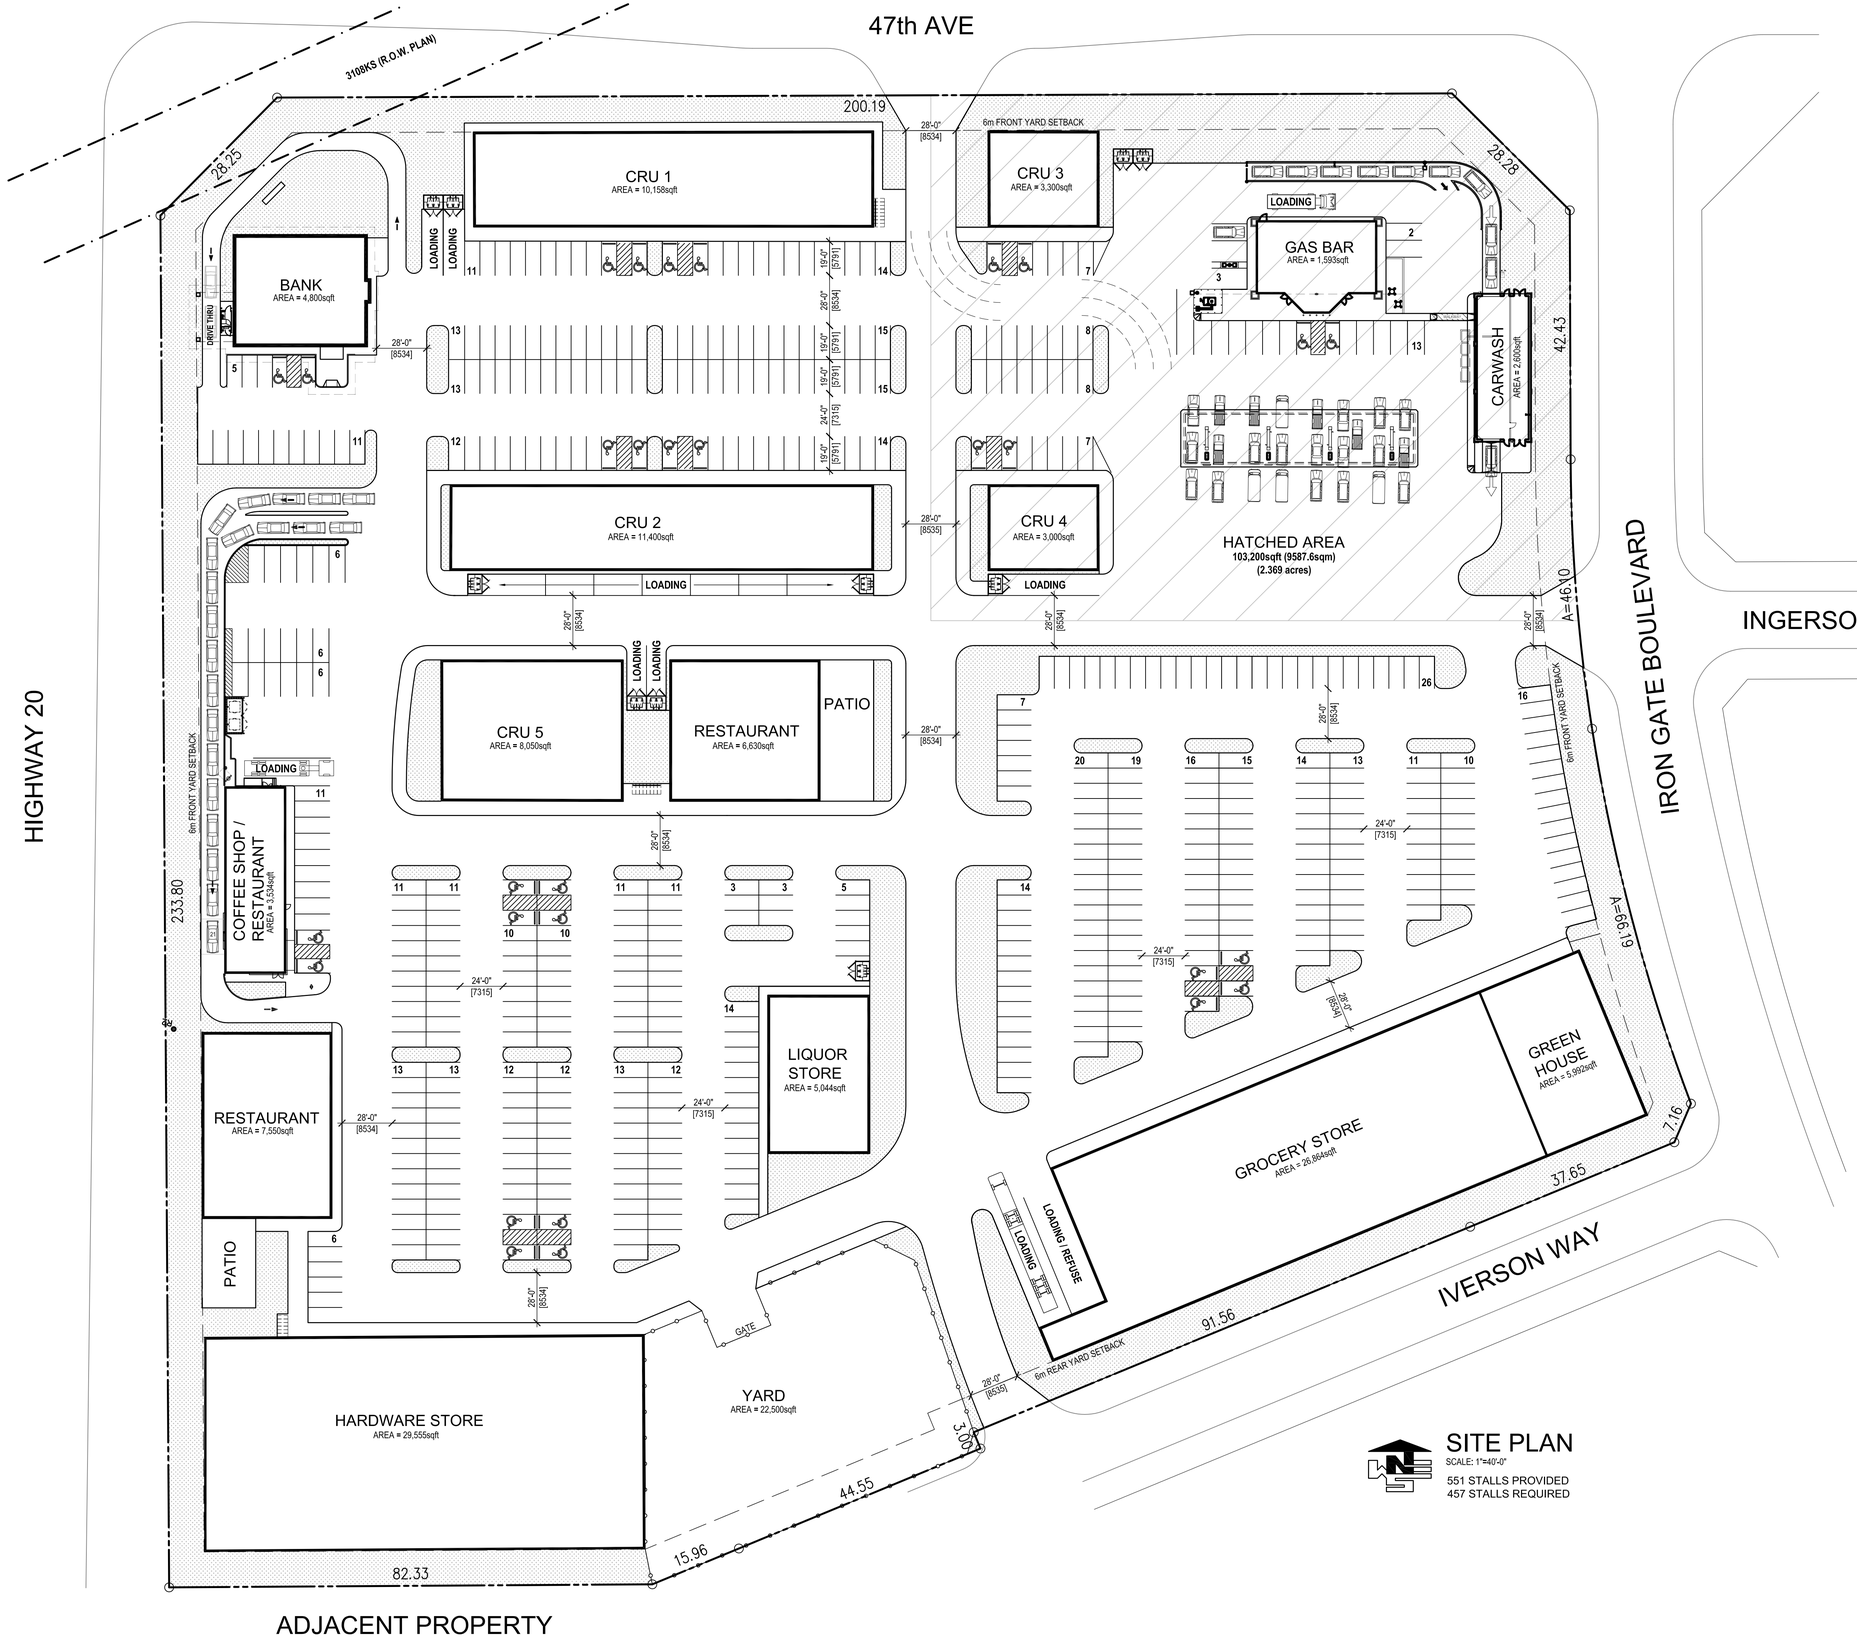

SITE PLAN

SCALE: 1"=40'-0"

551 STALLS PROVIDED
457 STALLS REQUIRED

Axiom Architecture Inc.
Suite 100 - 550 Laura Avenue Red Deer County, AB, T4E 0A5
Ph: 403-358-3311 www.AxiomArch.ca

PROJECT INFORMATION:

IRON GATE DEVELOPMENT

SYLVAN LAKE, ALBERTA

STAMPS:

REVISIONS:

ISSUE	DATE YYYY.MM.DD	DESCRIPTION
B	2017-07-26	ISSUED FOR REVIEW
A	2017-06-13	ISSUED FOR REVIEW

DRAWING TITLE:

SITE PLAN

JOB NUMBER:	17-060
DATE:	June 13, 2016
DRAWN BY:	AS

A1.1

THE COPYRIGHT OF ALL DESIGNS AND DRAWINGS IS THE PROPERTY OF THE CONSULTANT. ANY REPRODUCTION, DISTRIBUTION AND/OR USE OF THESE DRAWINGS FOR ANY PURPOSE OTHER THAN THAT AUTHORIZED IS PROHIBITED.

DRAWINGS ARE TO BE READ, NOT SCALED. CONTRACTOR TO VERIFY ALL DIMENSIONS PRIOR TO CONSTRUCTION. REPORT ANY ERRORS OR DISCREPANCIES IMMEDIATELY.